SKETCH SHOWING MODIFIED WORK OF CONSTRUCTION OF PRIMARY SCHOOL AT SHETTYHALLI, IN WARD No–12, IN SSD.

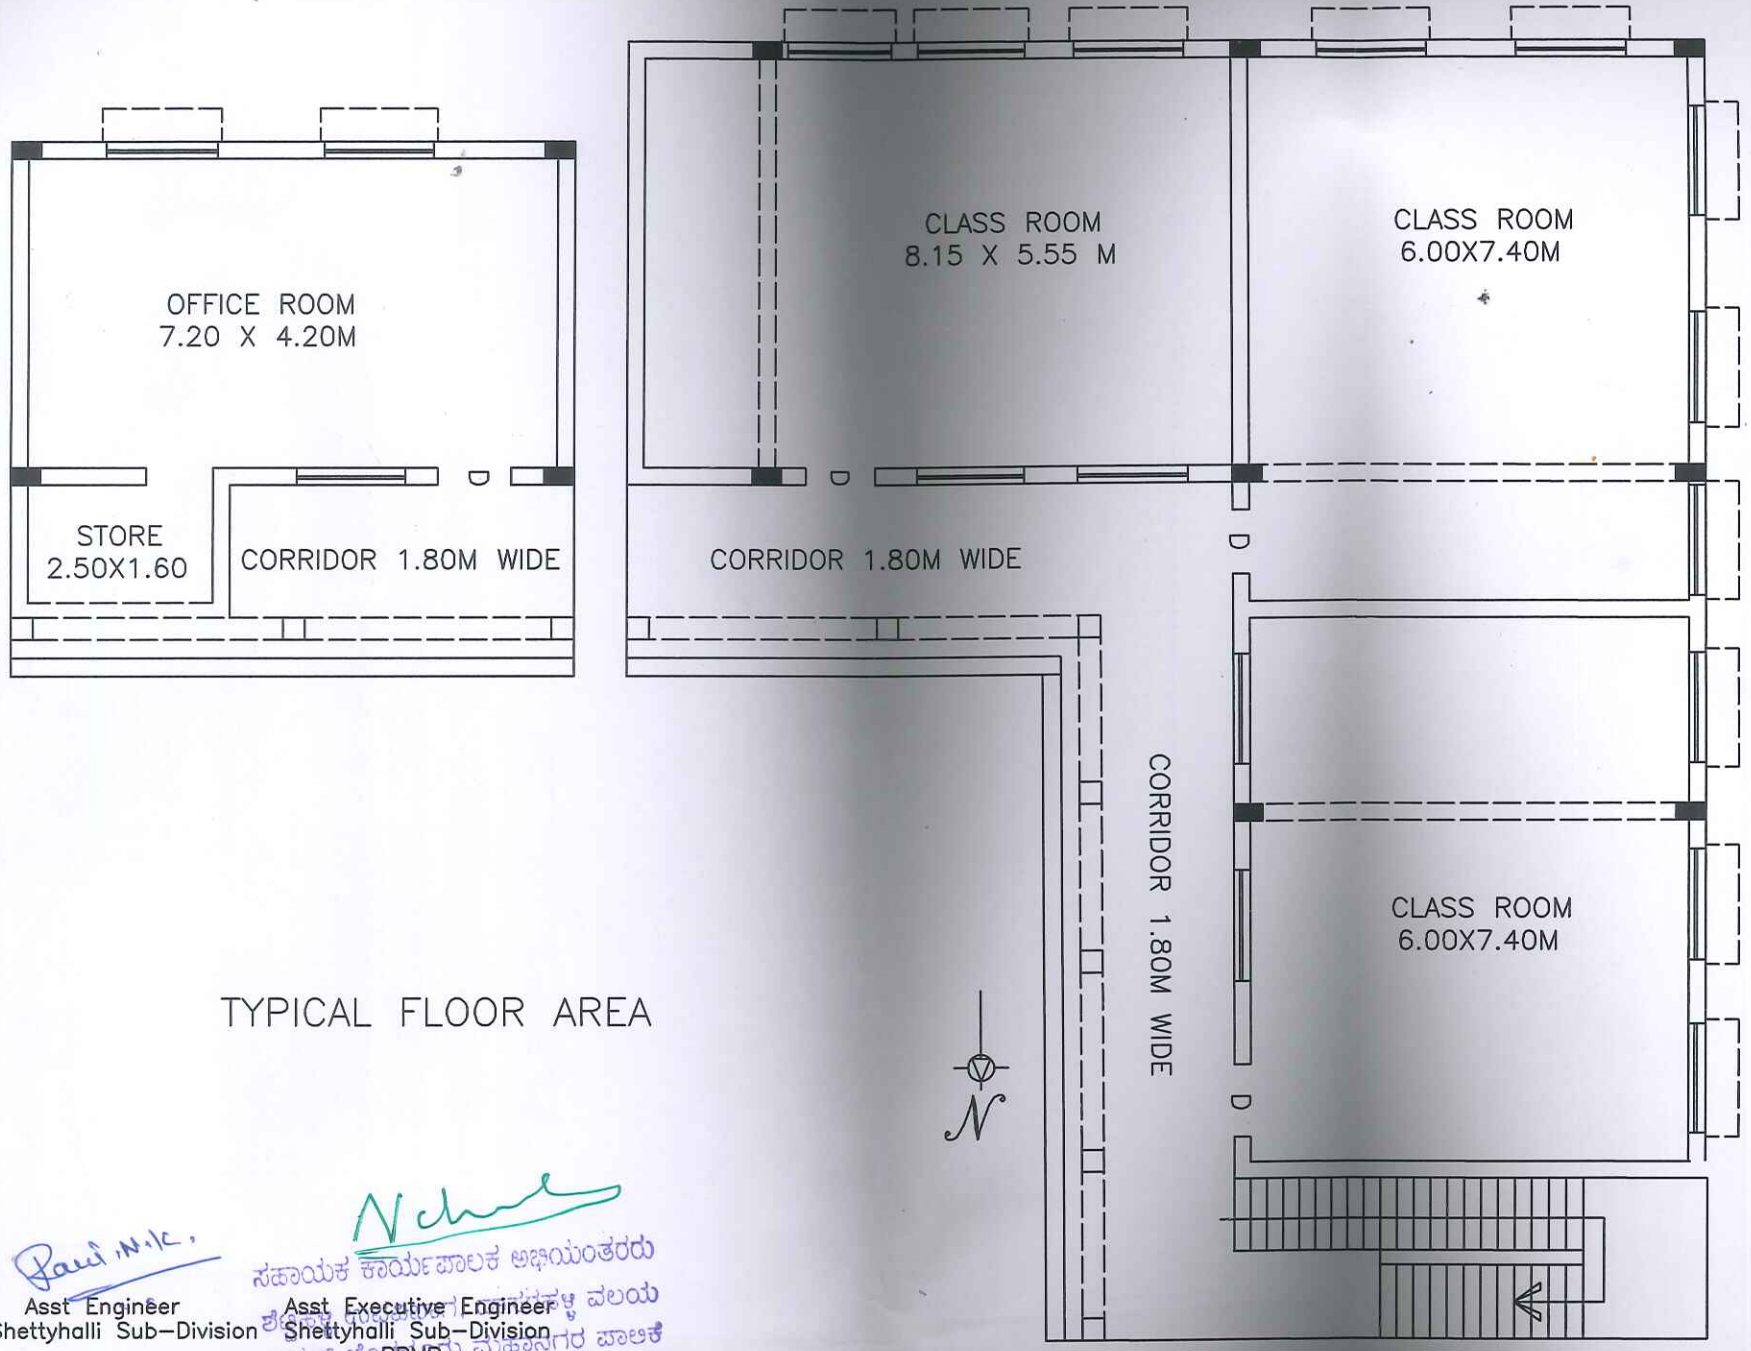

TYPICAL FLOOR AREA

Asst Engineer
Shettyhalli Sub–Division

Asst Executive Engineer
Shettyhalli Sub–Division
BBMP

ಸಹಾಯಕ ಕಾರ್ಯಪಾಲಕ ಅಭಿಯಂತರರು